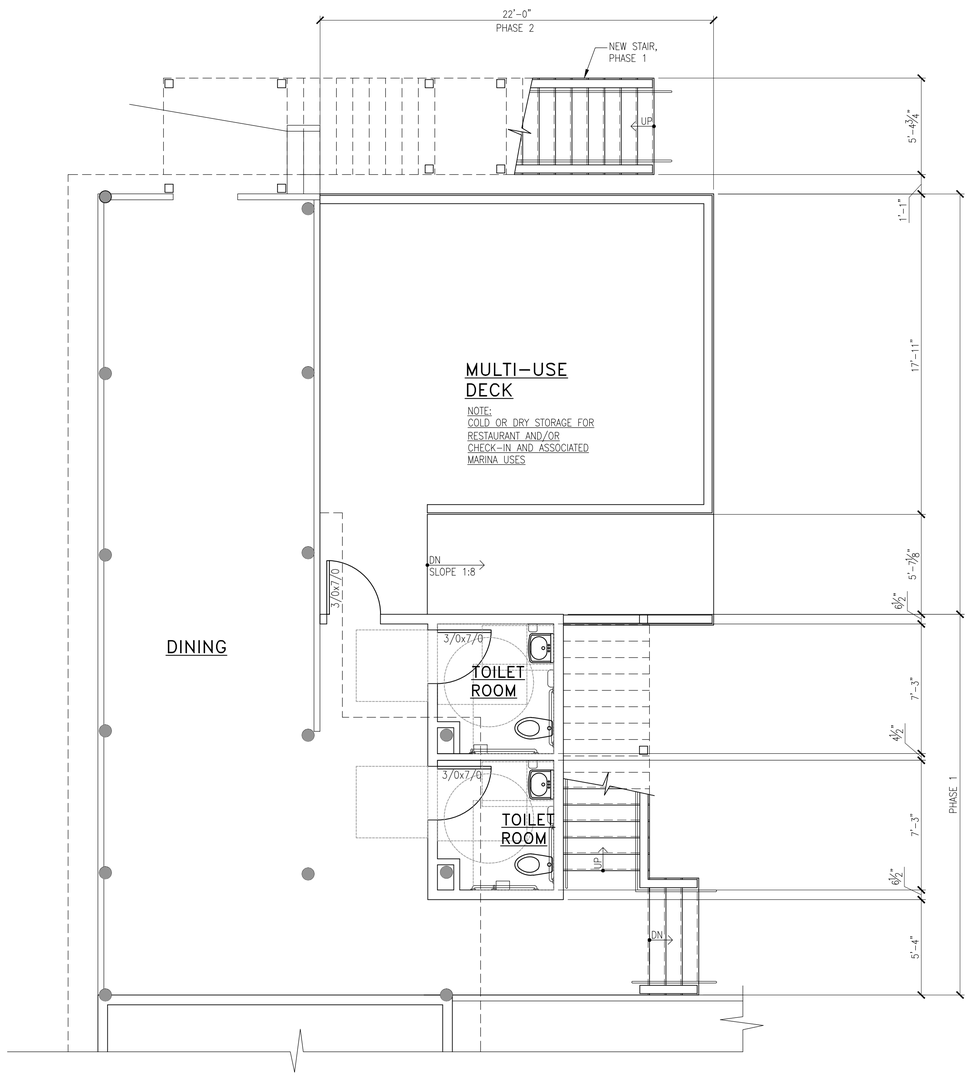

1 / A1.1 FIRST FLOOR PLAN

1/8"=1'-0" (DWG SIZE 11"x17")
1/4"=1'-0" (DWG SIZE 24"x36")

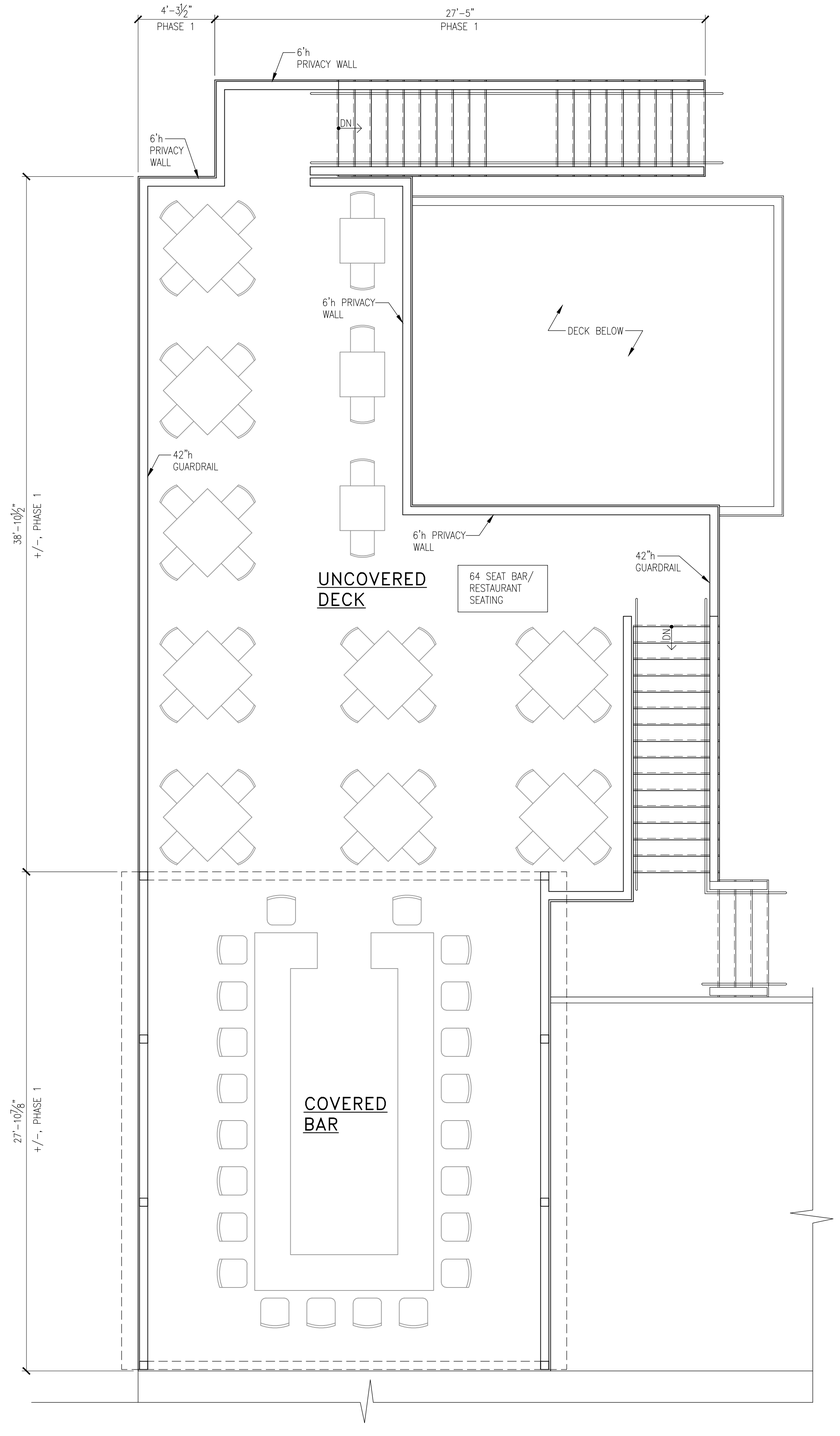

2 / A1.1 SECOND FLOOR PLAN

1/8"=1'-0" (DWG SIZE 11"x17")
1/4"=1'-0" (DWG SIZE 24"x36")

Matthew Sprague
Design, L.L.C.
4501 Pacific Avenue · Unit 102
Wildwood · NJ · 08260
609.889.6970
NJ License #21AI01713300

©

THE SURFING PIG-ADDITION
client: Bill Bumbernick
location: 231 W. 10th Ave.
North Wildwood, NJ 08260
block: 149
lot:1

date:	rev. #	description:
03/29/20		ISSUED FOR BOARD REVIEW
04/16/20		REVISED PER BOARD COMMENT

date: 02/15/19
project # 18-022
drawn by: MS

dwg.
A1.1
FLOOR PLANS